



BATTERY AND RACK DETAILS

0 1 2 3 4
SCALE IN FEET


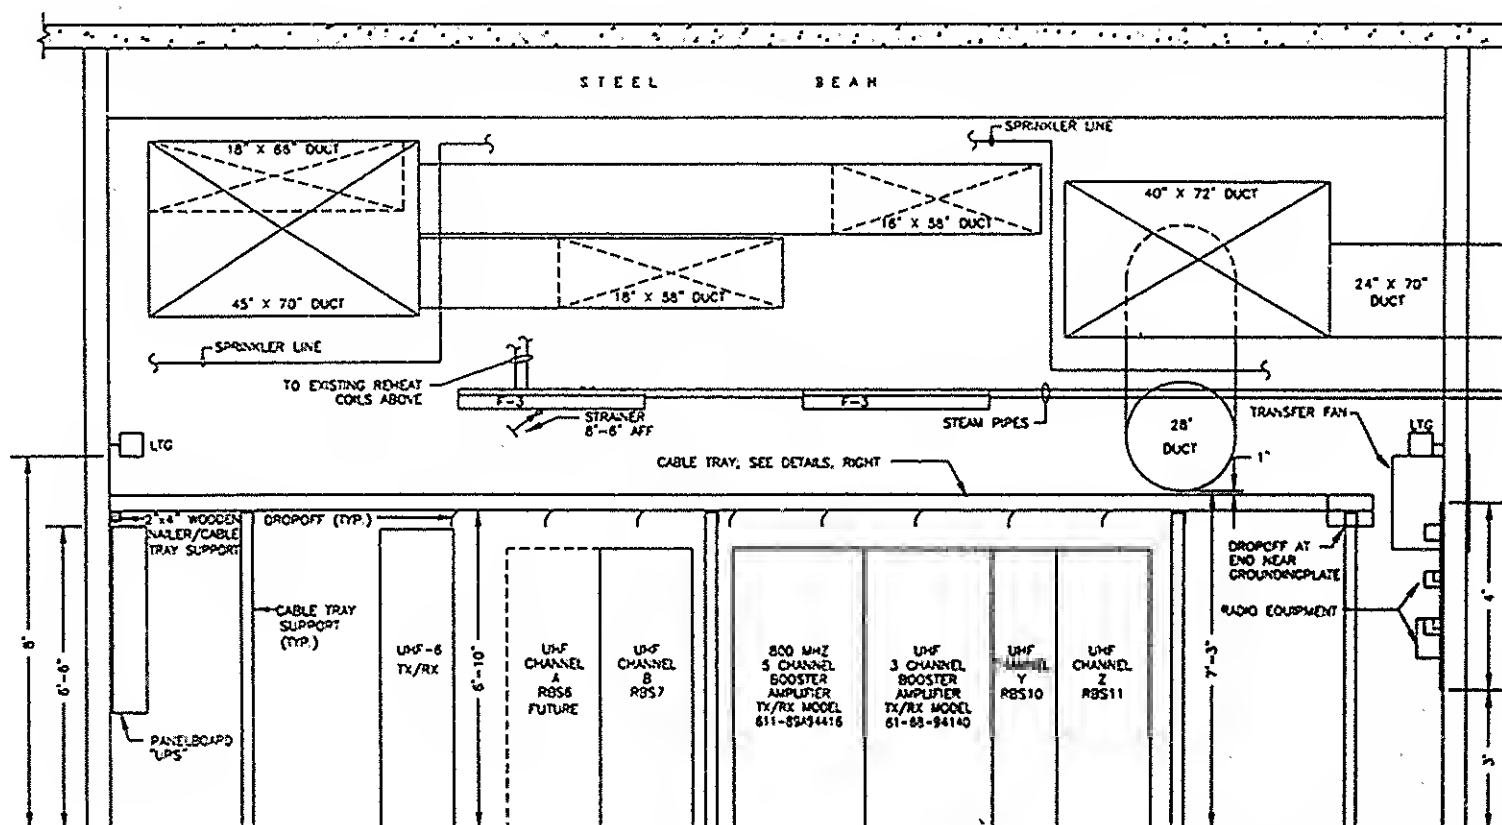


RADIO EQUIPMENT ROOM ELEVATION 'B-B'

0 1 2 3 4
SCALE IN FEET

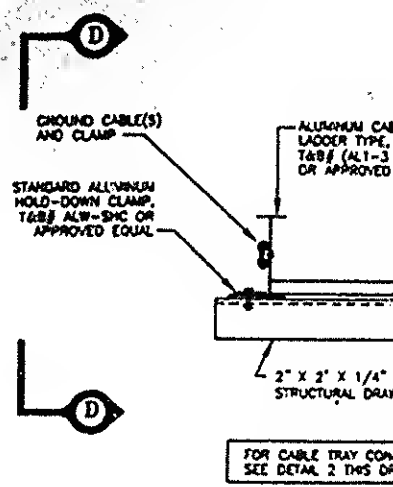

DETAIL 1 - CABLE TRAY SUPPORT

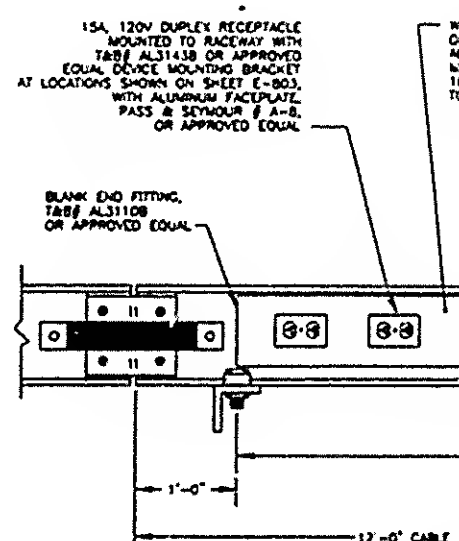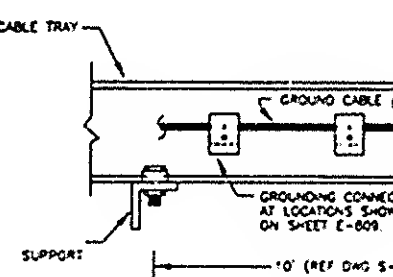

DETAIL 2 - CABLE TRAY

N.T.S.